REVISION No. 0

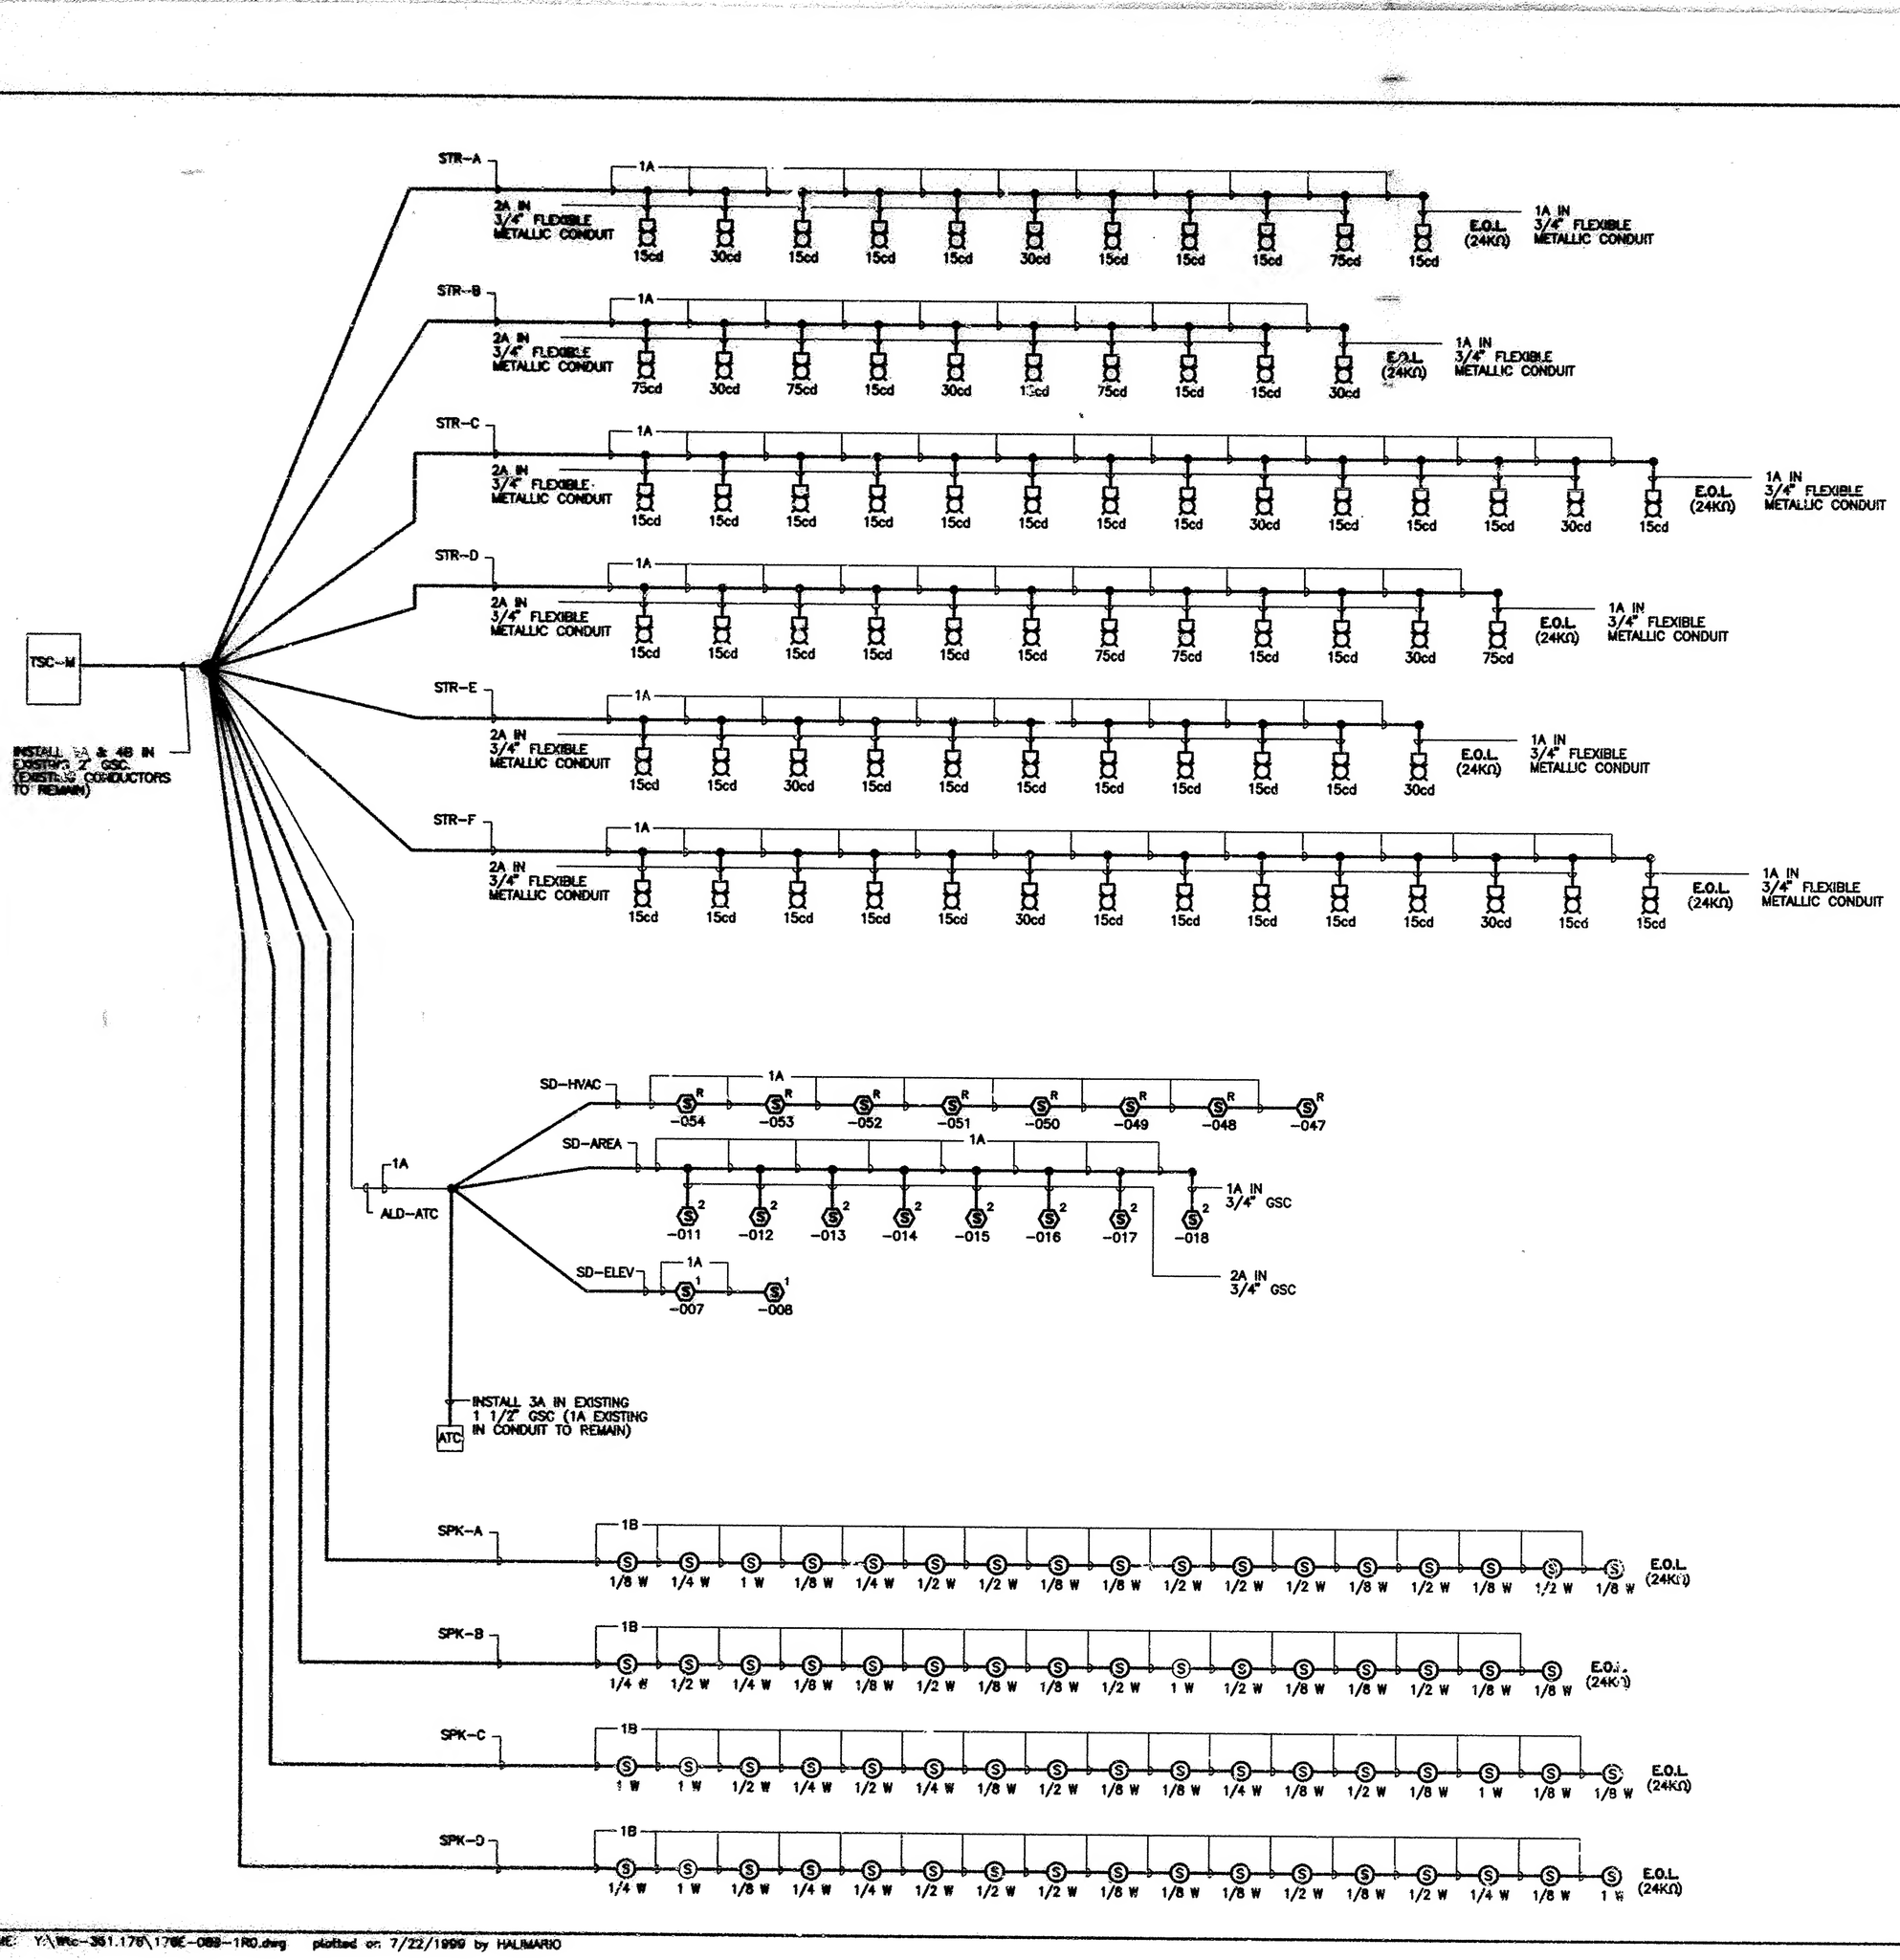

NOTES:

1. FOR LEGEND, ABBREVIATIONS AND FOR INSTALLATION DETAILS, SEE DWG. E-3.

FILE NAME: Y:\Wic-351.176\176E-088-1R0.dwg plotted on: 7/22/1999 by HALMARIO